

MONUMENT RECORD
State of Indiana - County of Monroe

Section: 12

Township: 9 North


Range: 1 West

Corner ID: Blm Y-07

Monument Description & Remarks: Sandstone with "X", length 0.55ft, width 0.30ft, height 0.60ft. Survey Sign 2.5ft above ground at pt. B



References On File: Legal Survey Book 2 page 309 survey (1880), on file in Surveyor Office

RECOVERY TIE DRAWING
Field Book 44 Page No. 42

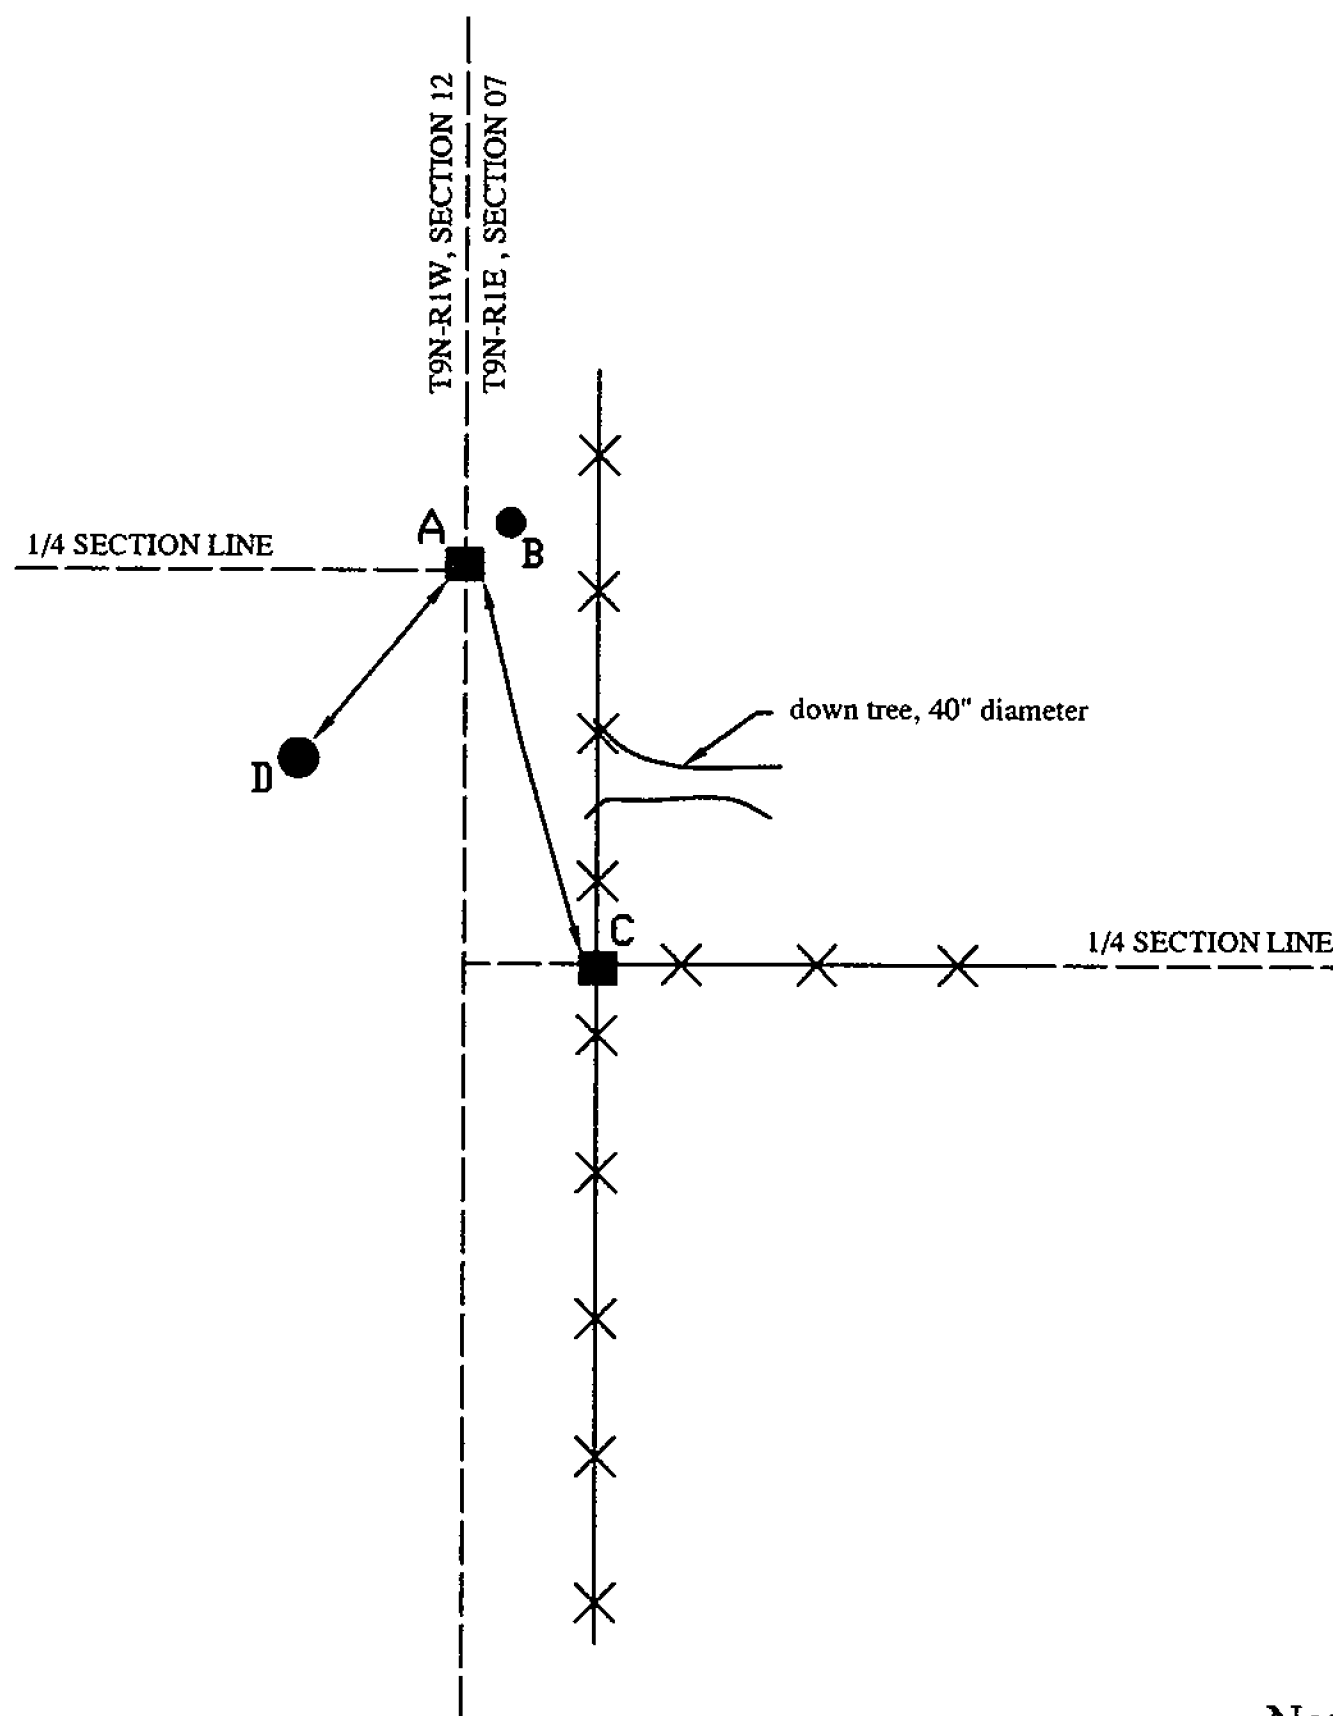


- A - Sandstone with "X"
- B - N 25° E 0.53' to Survey Sign on 1/2" Rebar post
- C - S 14° E 38.0' to Sandstone offset corner, (BenSo A-07)
- D - S 20° W 19.20' to MAG nail in 8" Red Oak

Not To Scale
Compass Bearing Magnetic North

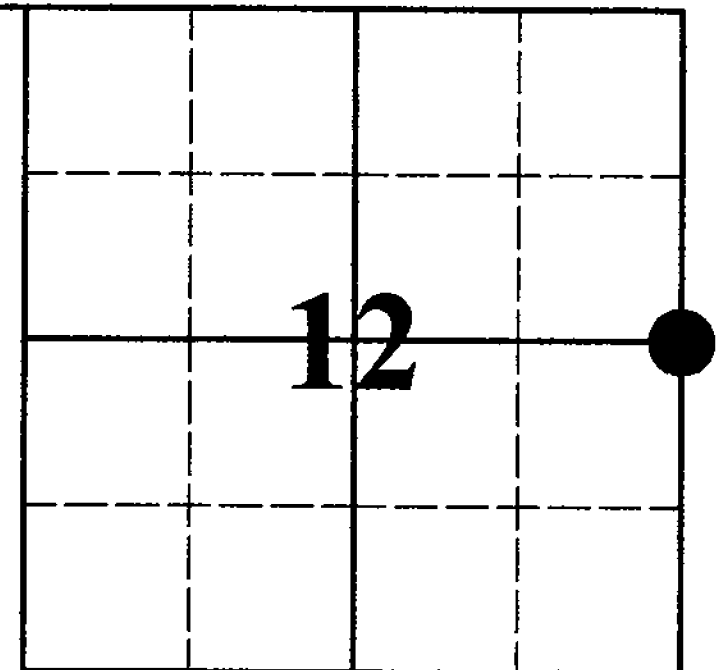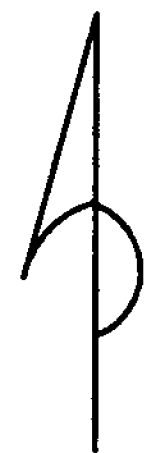

I, Kevin P. Enright, Monroe County Surveyor, hereby certify that this document was prepared under my direction in accordance with the provisions of section 36-2-12-11 of the Indiana Code; and the above data is given under my hand and seal this 28th day of September, 2010.

Kevin P. Enright

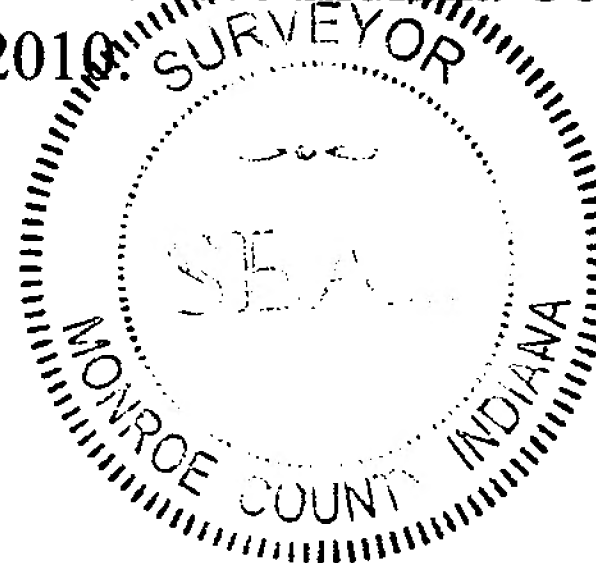

Administered by the Monroe County Surveyor Review Board

Date: 10/12/2010



09/28/2010

Blm Y-07